


THE SKETCH SHOWING THE DETAILS OF BOUNDARIES AND THE EXTENT IN RESPECT OF SY.NOS. 40/3, 40/4 AND 75/3 OF BELLANDUR VILLAGE, VARTHUR HOBLI, BANGALORE EAST TALUK, EXCHANGED BETWEEN THE FIRST PARTY & SECOND PARTY

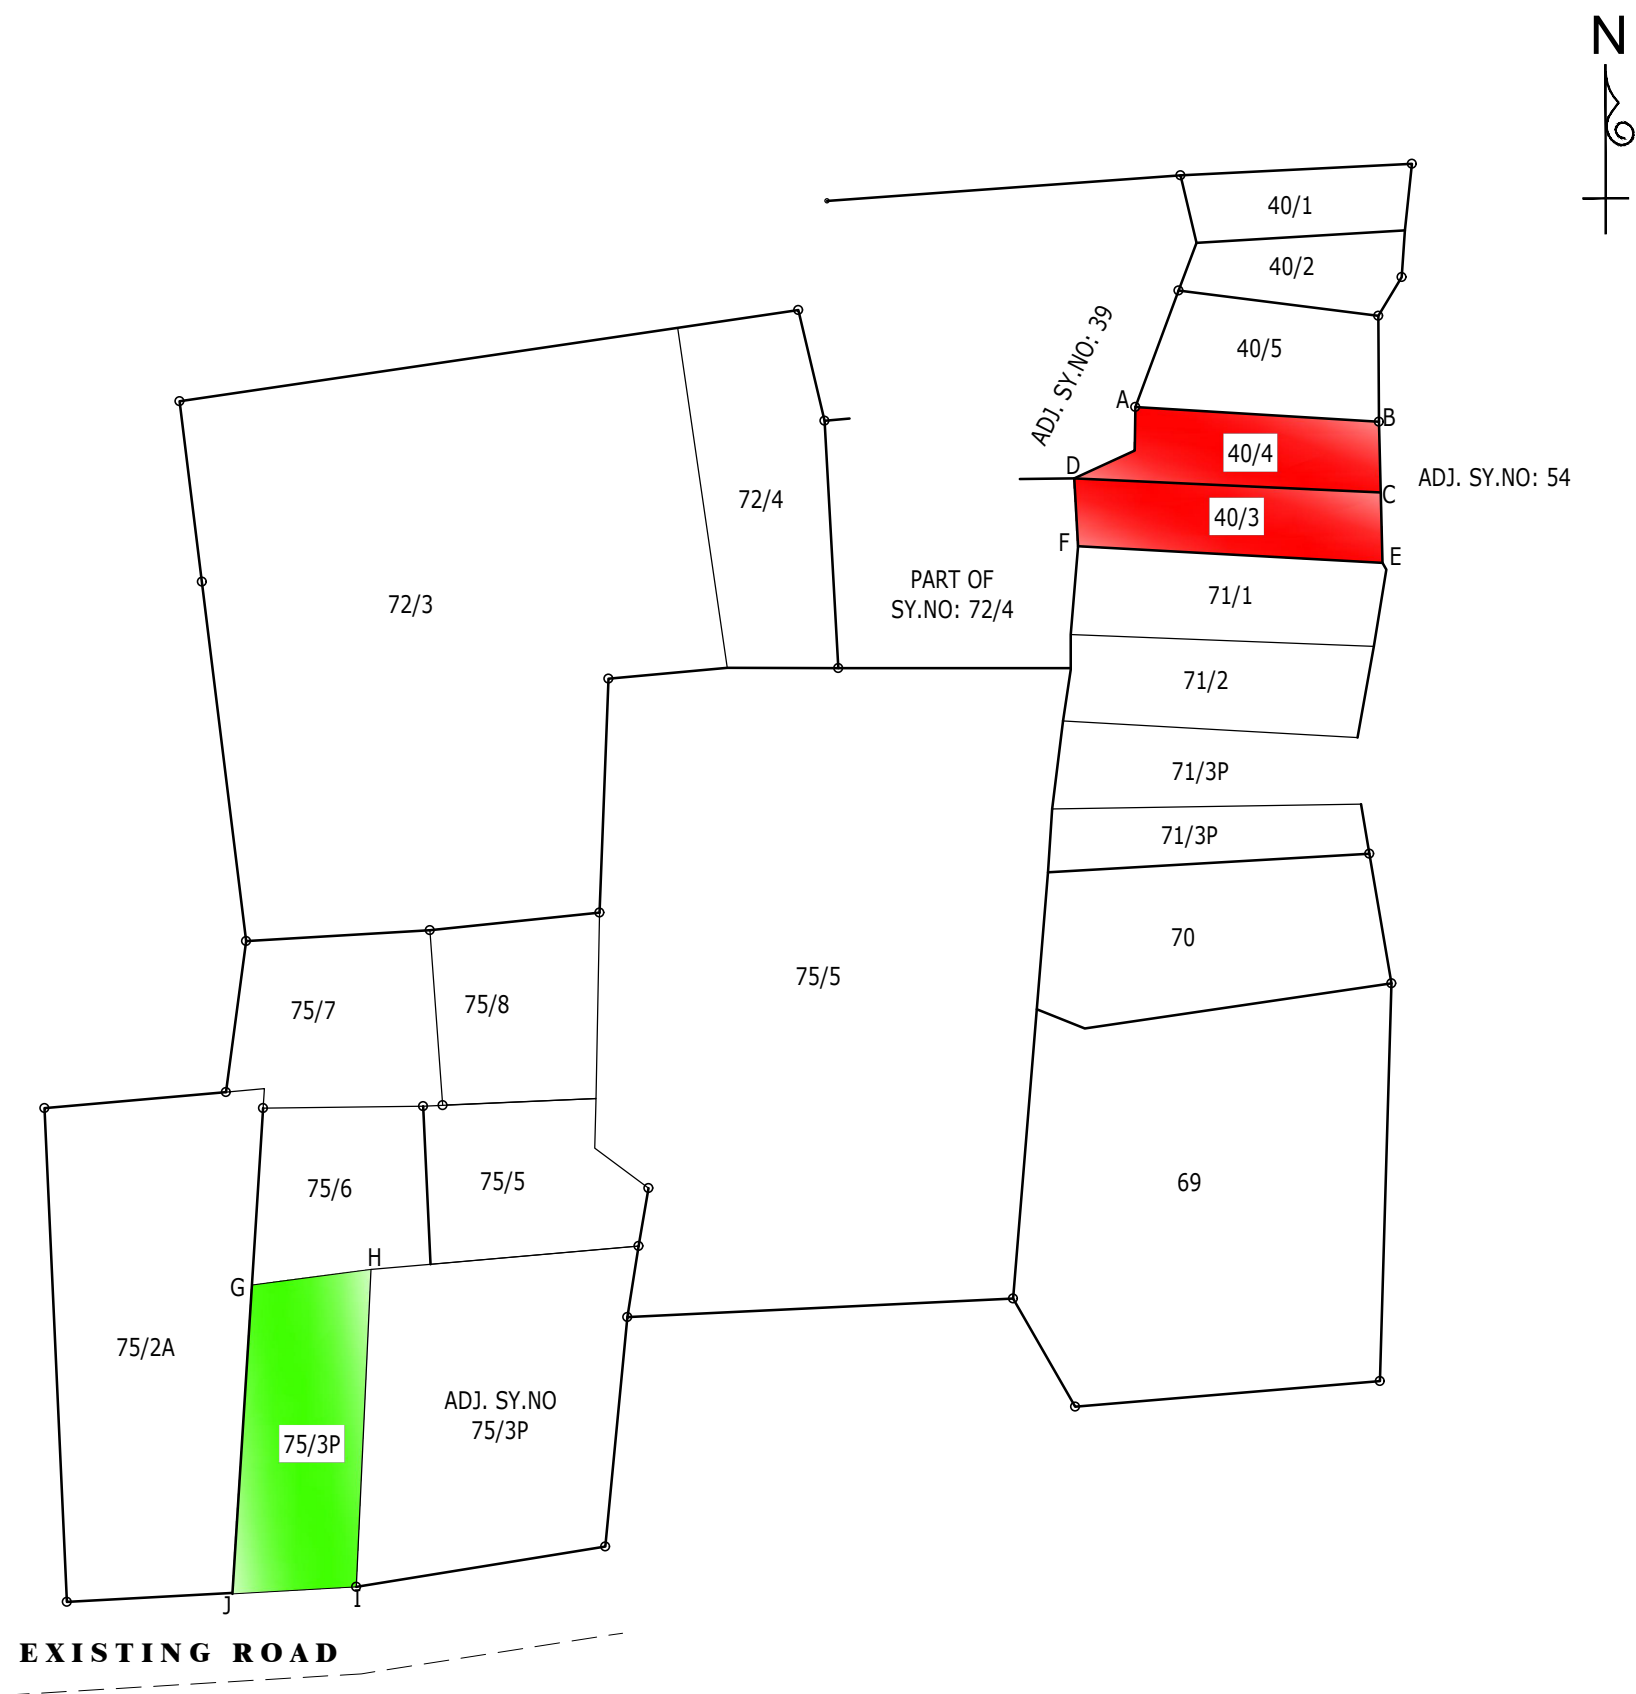

DETAILS OF EXTENT

- 1) Sy. No. 75/3 shown in the sketch is the boundary of area measuring 0-20 guntas marked as "GHIJG", Conveyed by exchange to the 1st member and 6th member of the second party.
- 2) Sy. No. 40/3 shown in the sketch is the boundary of area measuring 0-10 1/2 guntas marked as "DCEFD", Conveyed by exchange to Gopalan Enterprises 10 1/2.
- 3) Sy. No. 40/4 shown in the sketch is the boundary of area measuring 0-10 1/2 guntas marked as "ABCDA", Conveyed by exchange to Gopalan Enterprises.

FIRST PARTY

SECOND PARTY